ACCOUNTANTS
INSURANCE
COFFEE SHOP

1 A-2.1 NORTH ELEVATION
3/32"=1'-0"

2 A-2.1 SOUTH ELEVATION
3/32"=1'-0"

4 A-2.1 EAST ELEVATION
3/32"=1'-0"

3 A-2.1 WEST ELEVATION
3/32"=1'-0"

Elevations
Layton Square
May 7, 2015

knothe • bruce ARCHITECTS

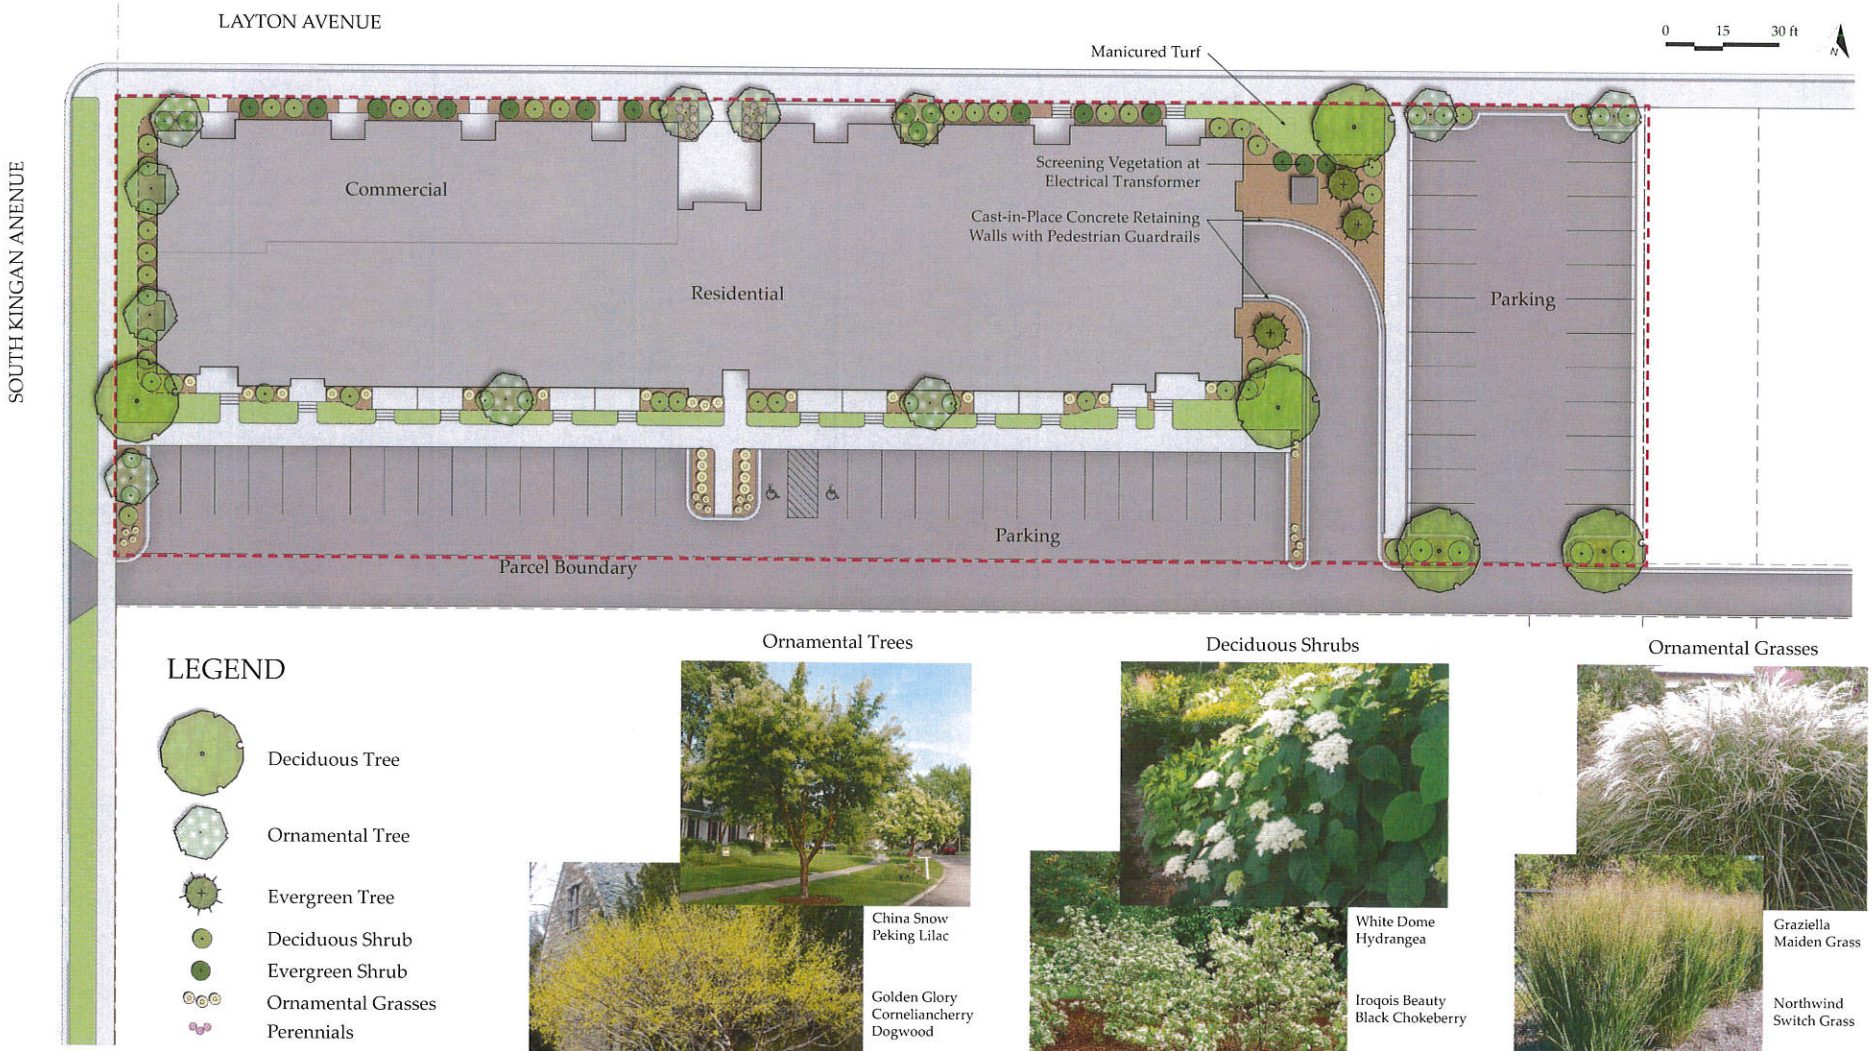

Layton Square Apartments - Bear Development

GRAEF

East Layton Avenue
Cudahy, WI

May 12, 2015

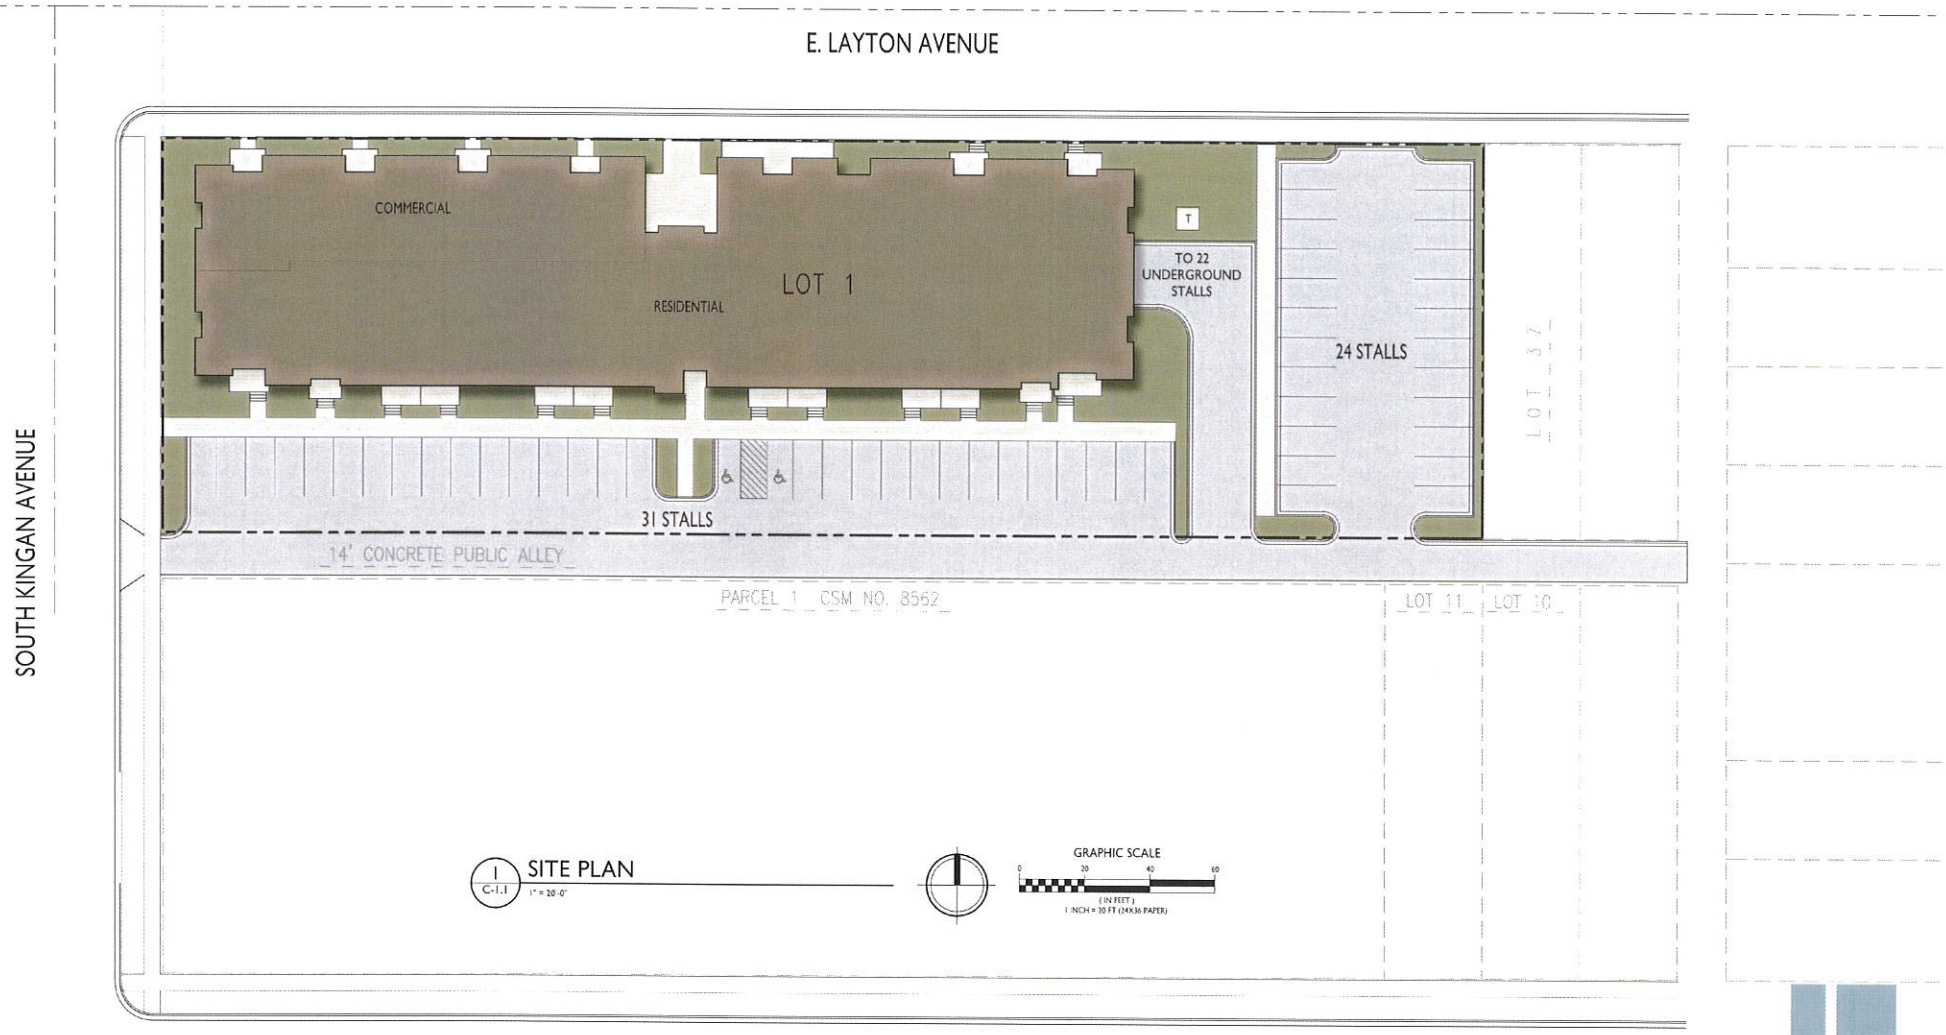

Site Plan
Layton Square
May 7, 2015

knothe • bruce ARCHITECTS

FOURTH FLOOR

UNIT MIX:

ONE BEDROOMS	21
TWO BEDROOMS	27
THREE BEDROOMS	9
	57

THIRD FLOOR

SECOND FLOOR

FIRST FLOOR

GRAPHIC SCALE

0 20 40 60

(IN FEET)

1 INCH = 20 FT (24X36 PAPER)

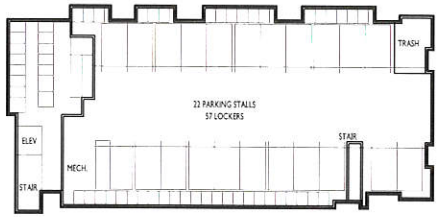

BASEMENT

knothe • bruce
ARCHITECTS
Phone: 608.836.3690
7601 University Ave, Ste 201
Middleton, WI 53562

ISSUED
City Submittal - May 8, 2015

PROJECT TITLE
Layton Square
Apartments
Bear
Development

East Layton Avenue
Cudahy, WI

SHEET TITLE
Floor Plans

SHEET NUMBER
A-1.1

PROJECT NO. 1437

© 2013 Knothe & Bruce Architects, LLC