PATRICK CUDAHY

SAUSAGE SMOKEHOUSE ADDITION

PATRICK CUDAHY

1 SWEET APPLEWOOD LANE
CUDAHY, WI

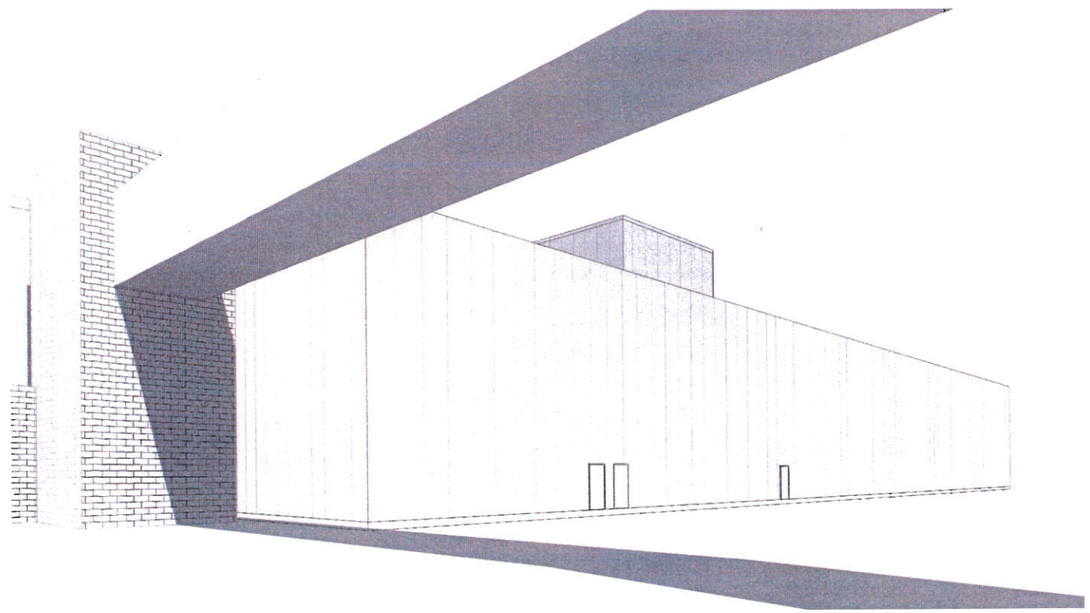

DRAWING INDEX

NO	SHEET NAME	03.24.2015
01-GENERAL		
G-001	TITLE SHEET	•
G-002	PROJECT INFORMATION	
02-CODE ANALYSIS		
CA-101	LEVEL 1 CODE ANALYSIS	
03-DEMO		
D-101	LEVEL 1 DEMO PLAN	•
06-ARCHITECTURE		
A-001	GENERAL INFORMATION	
A-100	LOCATION PLAN	•
A-101	LEVEL 1 FLOOR PLAN	•
A-102	MEZZANINE FLOOR PLAN	•
A-103	ROOF PLAN	
A-104	EQUIPMENT PLAN	
A-201	LEVEL 1 RCP	
A-300	BUILDING ELEVATIONS	•
A-301	BUILDING SECTIONS	
A-400	WALL SECTIONS	
A-700	STAIR PLANS AND SECTIONS	
A-710	STAIR DETAILS	
A-800	PARTITION TYPES	
A-810	PARTITION HEAD DETAILS	
A-811	PARTITION HEAD DETAILS	
A-900	DOOR SCHEDULE, TYPES AND FRAME TYPES	
A-910	WINDOW SCHEDULE, TYPES AND DETAILS	
A-920	LOUVER SCHEDULE, TYPES AND DETAILS	
A-930	FINISH SCHEDULE	

CUDAHY DESIGN REVIEW

2015.03.24

NO	DATE	REVISIONS/ISSUANCES
1	03.24.2015	CUDAHY DESIGN REVIEW

EPSTEIN
Building on Experience

Architecture
Interiors
Engineering
Construction

Chicago
New York
Bucharest
Warsaw

600 W. Fulton Street
Chicago, IL 60661-1259
T 312.454.9100

www.epsteinglobal.com

PROJECT NUMBER:	15159
PROJECT MANAGER:	D. McCORMIES
ARCH/ENG:	MM
SCALE:	
DRAWN BY:	MR
CHECKED BY:	MM

TITLE SHEET

G-001

MEP Engineer
EPSTEIN
600 West Fulton
Chicago, IL 60661
312.454.9100

Civil Engineer
EPSTEIN
600 West Fulton
Chicago, IL 60661
312.454.9100

Structural Engineer
EPSTEIN
600 West Fulton
Chicago, IL 60661
312.454.9100

Architect
EPSTEIN
600 West Fulton
Chicago, IL 60661
312.454.9100

Owner
PATRICK CUDAHY
1 Sweet Apple-Wood Lane
Cudahy, WI 53110
414.744.2000

SEAL

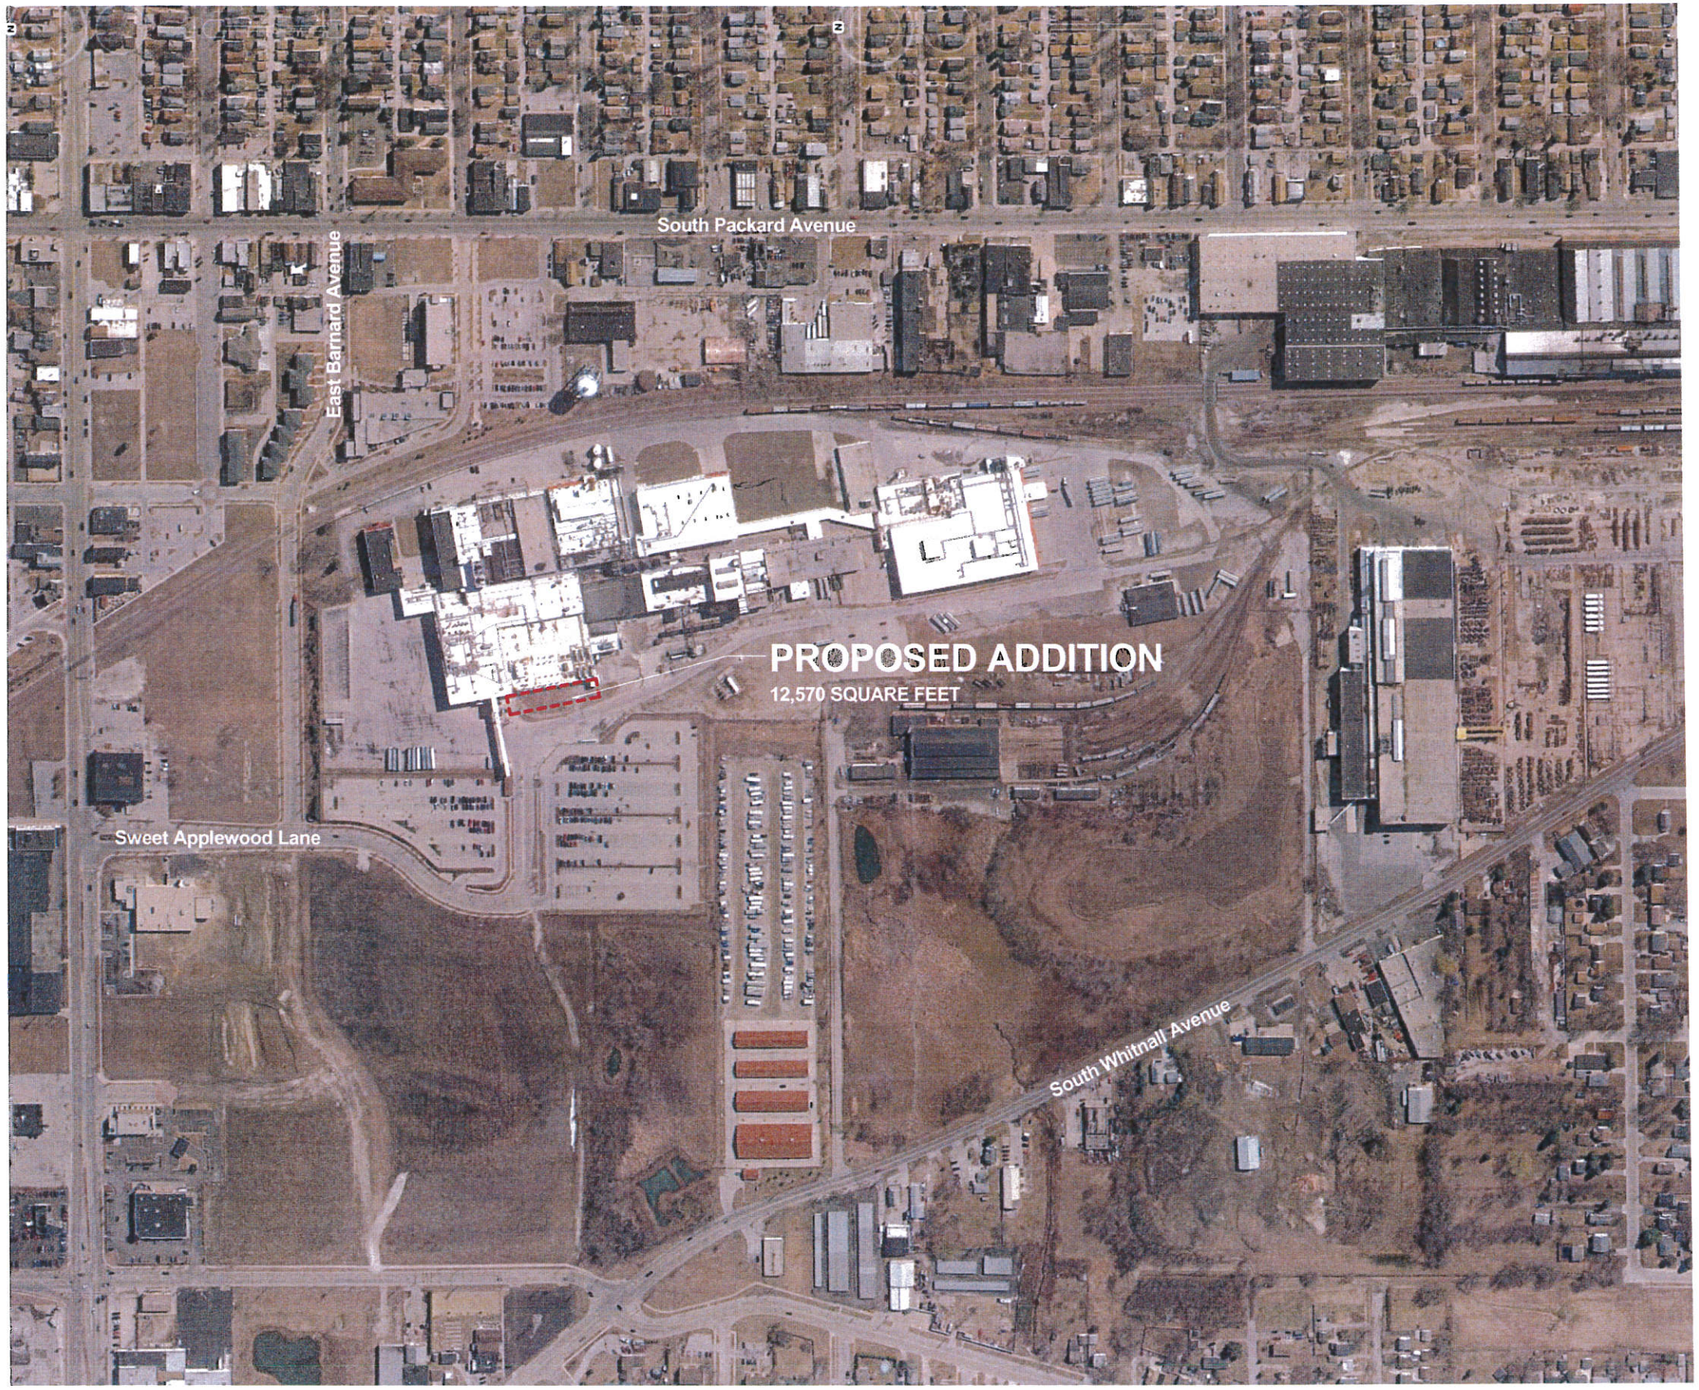

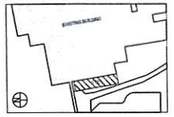

NO.	DATE	REVISIONS/ISSUANCES
1	03.24.2015	CUDAHY DESIGN REVIEW

EPSTEIN
Building on Experience

Architecture
Interiors
Engineering
Construction

Chicago
New York
Bucharest
Warsaw

600 W. Fulton Street
Chicago, IL 60661-1259
T 312.454.9100

www.epsteinglobal.com

PROJECT NUMBER:	15159
PROJECT MANAGER:	D. McCORMIES
ARCH/ENG:	MM
SCALE:	NOT TO SCALE
DRAWN BY:	MR
CHECKED BY:	MM

LOCATION PLAN

MEP Engineer	Civil Engineer	Structural Engineer	Architect	Owner
EPSTEIN 600 West Fulton Chicago, IL 60661 312.454.9100	EPSTEIN 600 West Fulton Chicago, IL 60661 312.454.9100	EPSTEIN 600 West Fulton Chicago, IL 60661 312.454.9100	EPSTEIN 600 West Fulton Chicago, IL 60661 312.454.9100	PATRICK CUDAHY 1 Sweet Apple Wood Lane Cudahy, WI 53110 414.744.2000

PATRICK CUDAHY
Genuine Goodness

SEAL

A-100

© 2015 A Epstein and Sons International, Inc. All rights reserved.

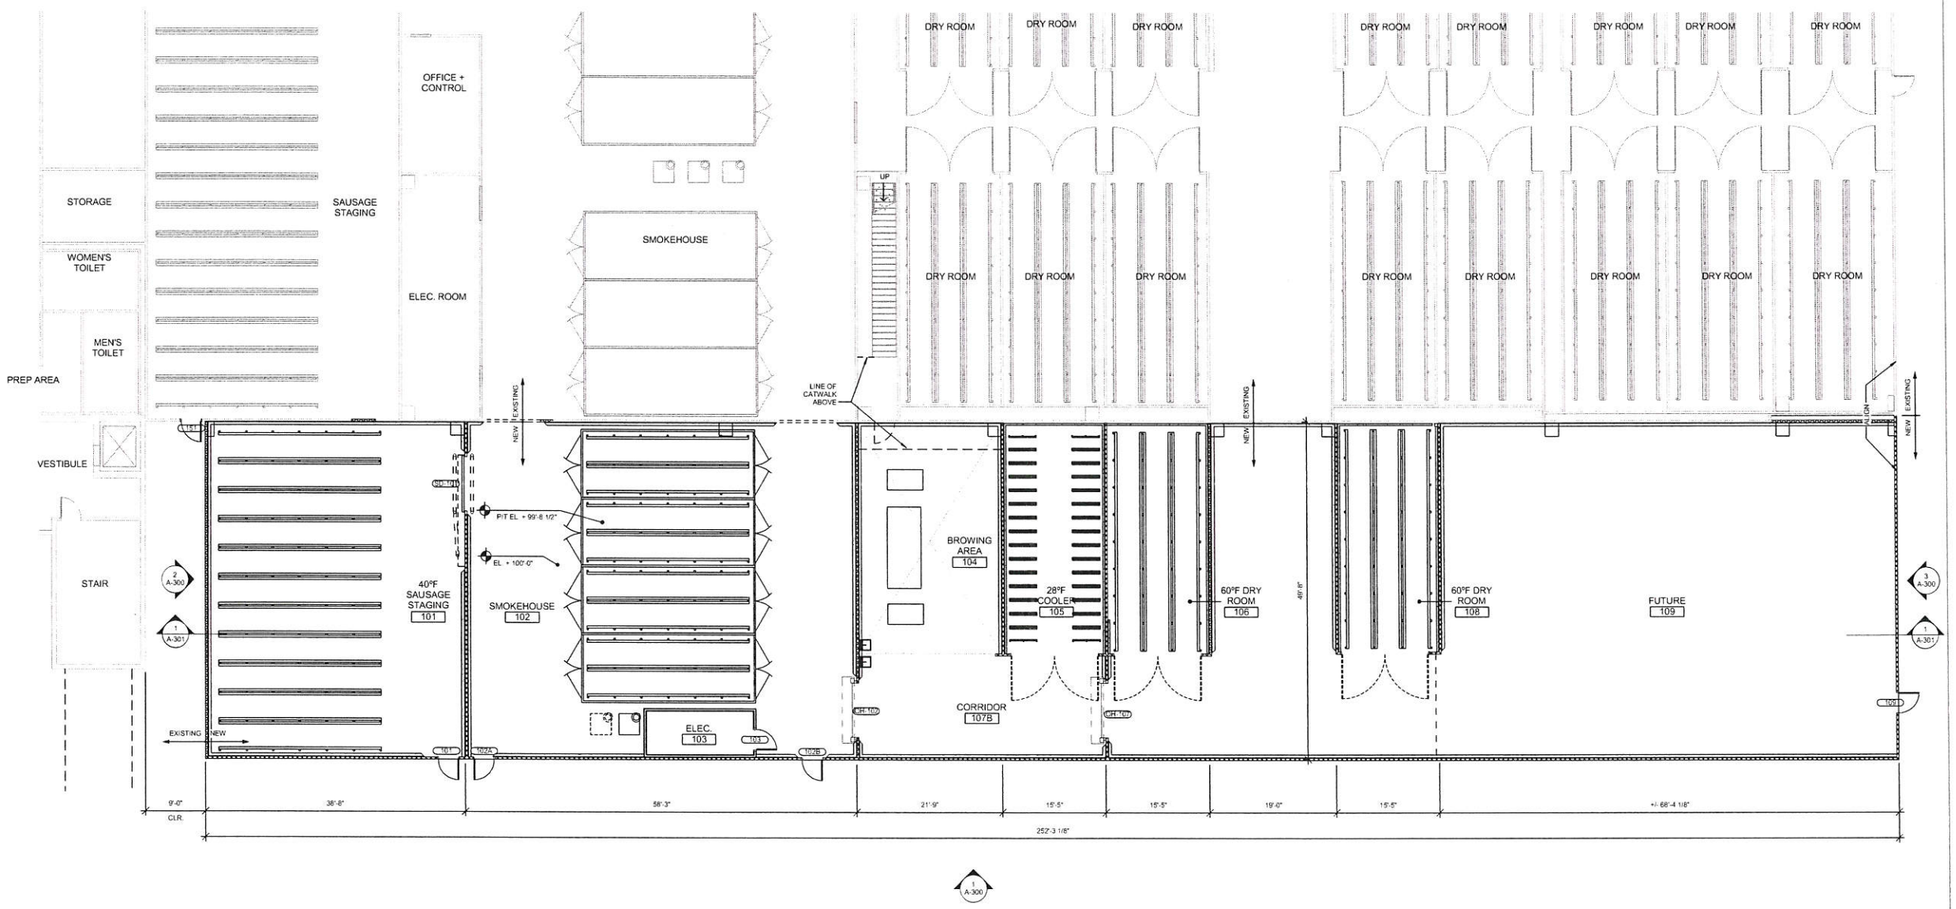

1 LEVEL 1 PLAN
SCALE 1/8" = 1'-0"

Scale: 1/8" = 1'-0"

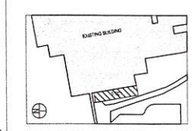

NO	DATE	REVISIONS/ISSUANCES
1	03.24.2015	CUDAHY DESIGN REVIEW

EPSTEIN
Building on Experience

Architecture Chicago
Interiors New York
Engineering Bucharest
Construction Warsaw

600 W. Fulton Street
Chicago, IL 60661-1259
T 312 454 9100

www.epsteinglobal.com

PROJECT NUMBER:	15159
PROJECT MANAGER:	D. McCORMIES
ARCH/ENG:	MM
SCALE:	1/8" = 1'-0"
DRAWN BY:	MR
CHECKED BY:	MM

LEVEL 1 FLOOR PLAN

A-101

MEP Engineer
EPSTEIN
600 West Fulton
Chicago, IL 60661
312 454 9100

Civil Engineer
EPSTEIN
600 West Fulton
Chicago, IL 60661
312 454 9100

Structural Engineer
EPSTEIN
600 West Fulton
Chicago, IL 60661
312 454 9100

Architect
EPSTEIN
600 West Fulton
Chicago, IL 60661
312 454 9100

Owner
PATRICK CUDAHY
1 Sweet Apple Wood Lane
Cudahy, WI 53110
414 744 2000

SEAL

© 2015 A. Epstein and Sons International, Inc. All rights reserved.

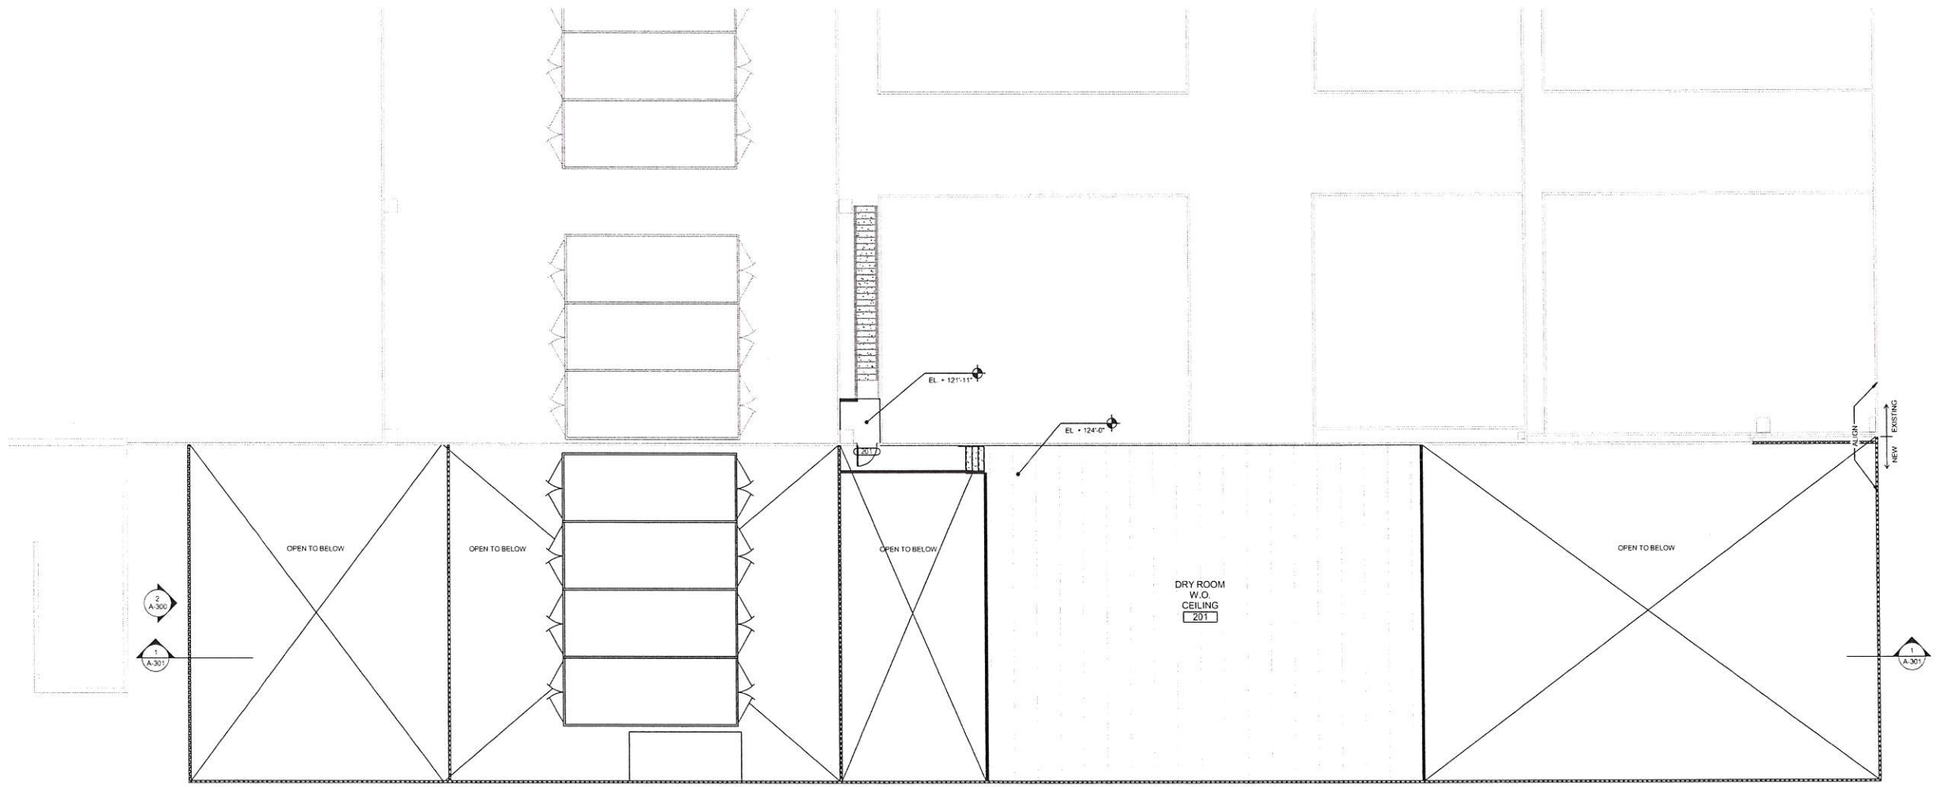

1 MEZZANINE PLAN
SCALE 1/8" = 1'-0"

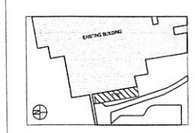

NO.	DATE	REVISIONS/ISSUANCES
1	03.24.2015	CUDAHY DESIGN REVIEW

EPSTEIN
Building an Experience

Architecture
Interiors
Engineering
Construction

Chicago
New York
Bucharest
Warsaw

600 W. Fulton Street
Chicago, IL 60661-1259
T 312 454 9100

www.epsteinglobal.com

PROJECT NUMBER:	15159
PROJECT MANAGER:	D. McCORMIES
ARCH/ENG:	MM
SCALE:	1/8" = 1'-0"
DRAWN BY:	MR
CHECKED BY:	MM

MEZZANINE FLOOR PLAN

A-102

MEP Engineer
EPSTEIN
600 West Fulton
Chicago, IL 60661
312 454 9100

Civil Engineer
EPSTEIN
600 West Fulton
Chicago, IL 60661
312 454 9100

Structural Engineer
EPSTEIN
600 West Fulton
Chicago, IL 60661
312 454 9100

Architect
EPSTEIN
600 West Fulton
Chicago, IL 60661
312 454 9100

Owner
PATRICK CUDAHY
1 Sweet Apple Wood Lane
Cudahy, WI 53110
414 744 2000

SEAL

© 2015 Epstein and Their Respective Affiliates. All Rights Reserved.

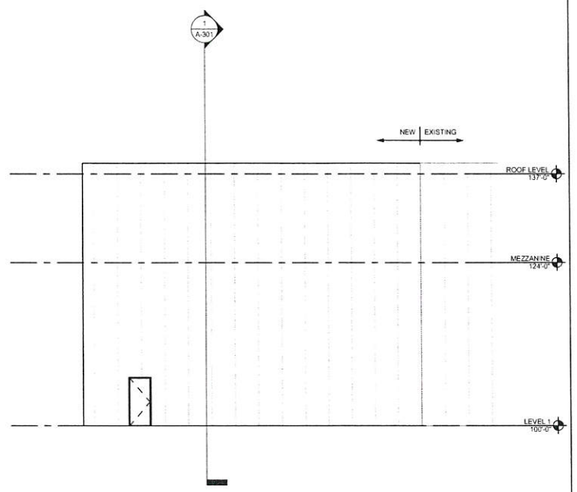

3 SOUTH ELEVATION
SCALE: 1/8" = 1'-0"

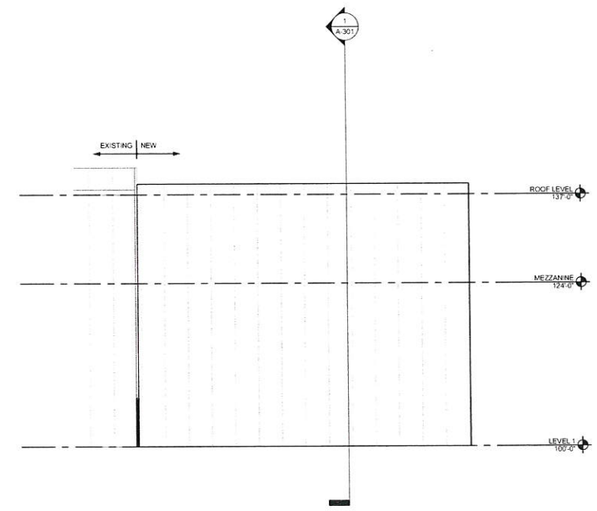

2 NORTH ELEVATION
SCALE: 1/8" = 1'-0"

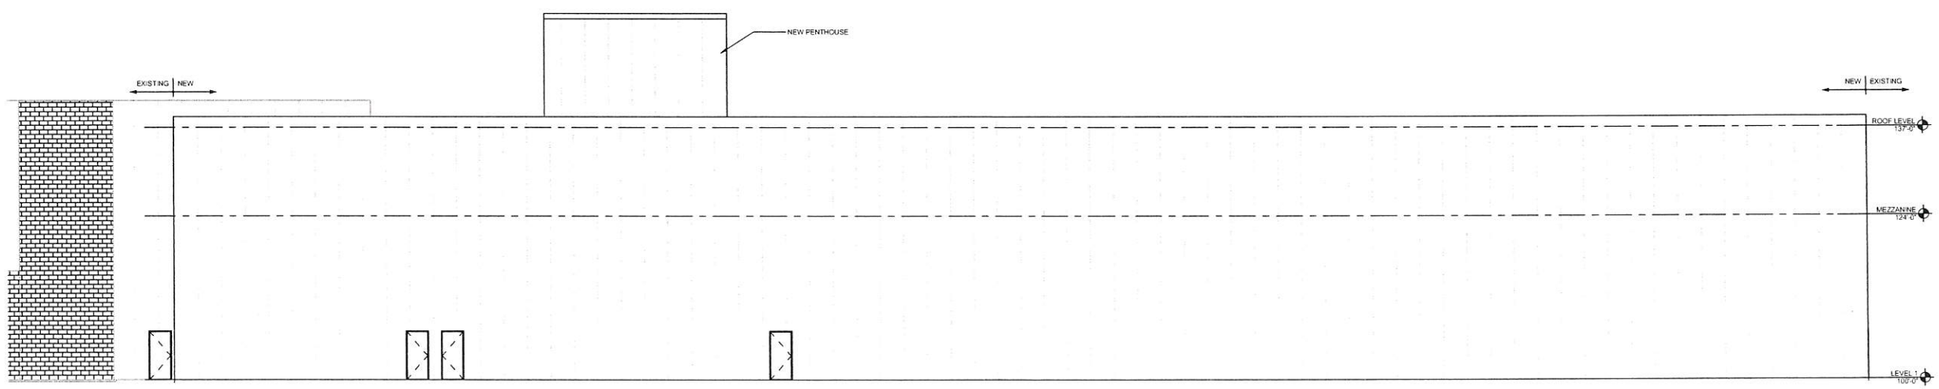

1 WEST ELEVATION
SCALE: 1/8" = 1'-0"

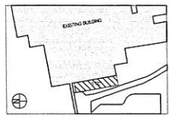

NO	DATE	REVISIONS/ISSUANCES
1	03.24.2015	CUDAHY DESIGN REVIEW

EPSTEIN
Building on Experience

Architecture
Interiors
Engineering
Construction

Chicago
New York
Bucharest
Warsaw

600 W. Fulton Street
Chicago, IL 60661-1259
T 312.454.9100

www.epsteinglobal.com

PROJECT NUMBER:	15159
PROJECT MANAGER:	D. McCORMIES
ARCH/ENG:	MM
SCALE:	1/8" = 1'-0"
DRAWN BY:	MR
CHECKED BY:	MM

BUILDING ELEVATIONS

A-300

MEP Engineer
EPSTEIN
600 West Fulton
Chicago, IL 60661
312.454.9100

Civil Engineer
EPSTEIN
600 West Fulton
Chicago, IL 60661
312.454.9100

Structural Engineer
EPSTEIN
600 West Fulton
Chicago, IL 60661
312.454.9100

Architect
EPSTEIN
600 West Fulton
Chicago, IL 60661
312.454.9100

Owner
PATRICK CUDAHY
1 Sweet Apple Wood Lane
Cudahy, WI 53110
414.744.2000

PATRICK CUDAHY
Cuddahy Goodness

SEAL

© 2015 A Cuddahy Goodness. All rights reserved.

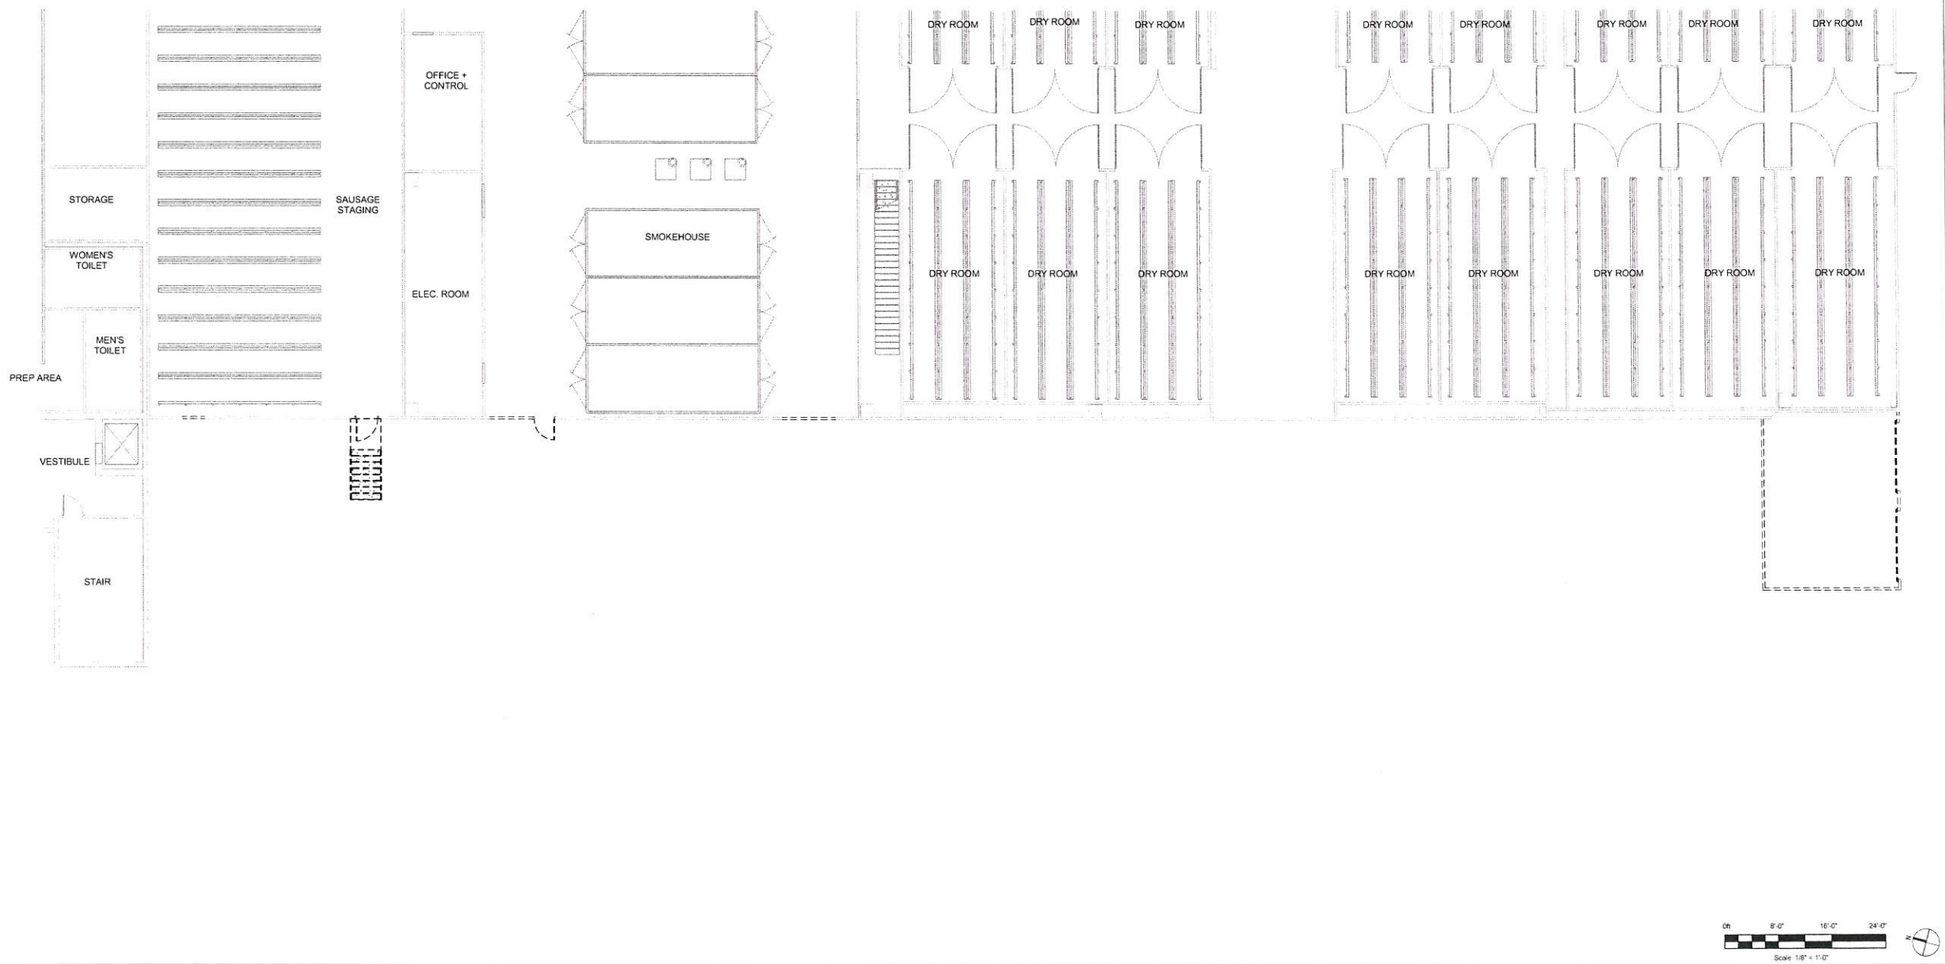

1 Level 1 - DEMO PLAN
SCALE 1/8" = 1'-0"

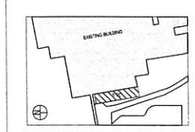

NO	DATE	REVISIONS/ISSUANCES

EPSTEIN
Building on Experience

Architecture
Interiors
Engineering
Construction

Chicago
New York
Bucharest
Warsaw

600 W. Fulton Street
Chicago, IL 60661-1259
T 312.454.9100

www.epsteinglobal.com

PROJECT NUMBER:	15159
PROJECT MANAGER:	D. McCORMIES
ARCH/ENG:	Designer
SCALE:	1/8" = 1'-0"
DRAWN BY:	Author
CHECKED BY:	Checker

LEVEL 1 DEMO PLAN

MEP Engineer
EPSTEIN
600 West Fulton
Chicago, IL 60661
312.454.9100

Civil Engineer
EPSTEIN
600 West Fulton
Chicago, IL 60661
312.454.9100

Structural Engineer
EPSTEIN
600 West Fulton
Chicago, IL 60661
312.454.9100

Architect
EPSTEIN
600 West Fulton
Chicago, IL 60661
312.454.9100

Owner
PATRICK CUDAHY
1 Sweet Apple Wood Lane
Cudahy, WI 53110
414.744.2000

PATRICK CUDAHY
Creative Goodness

SEAL

D-101

© 2015 Epstein and Sons International, Inc. All rights reserved.